




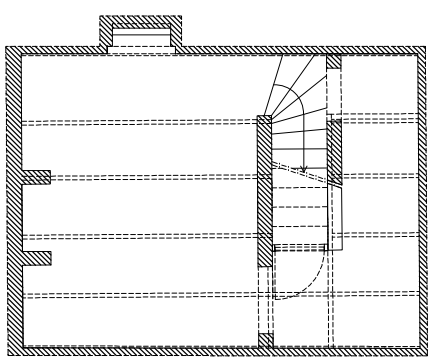

KELDER

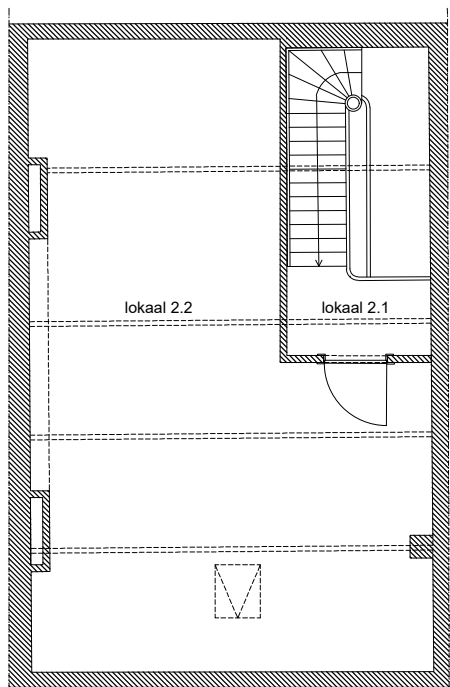

ZOLDER

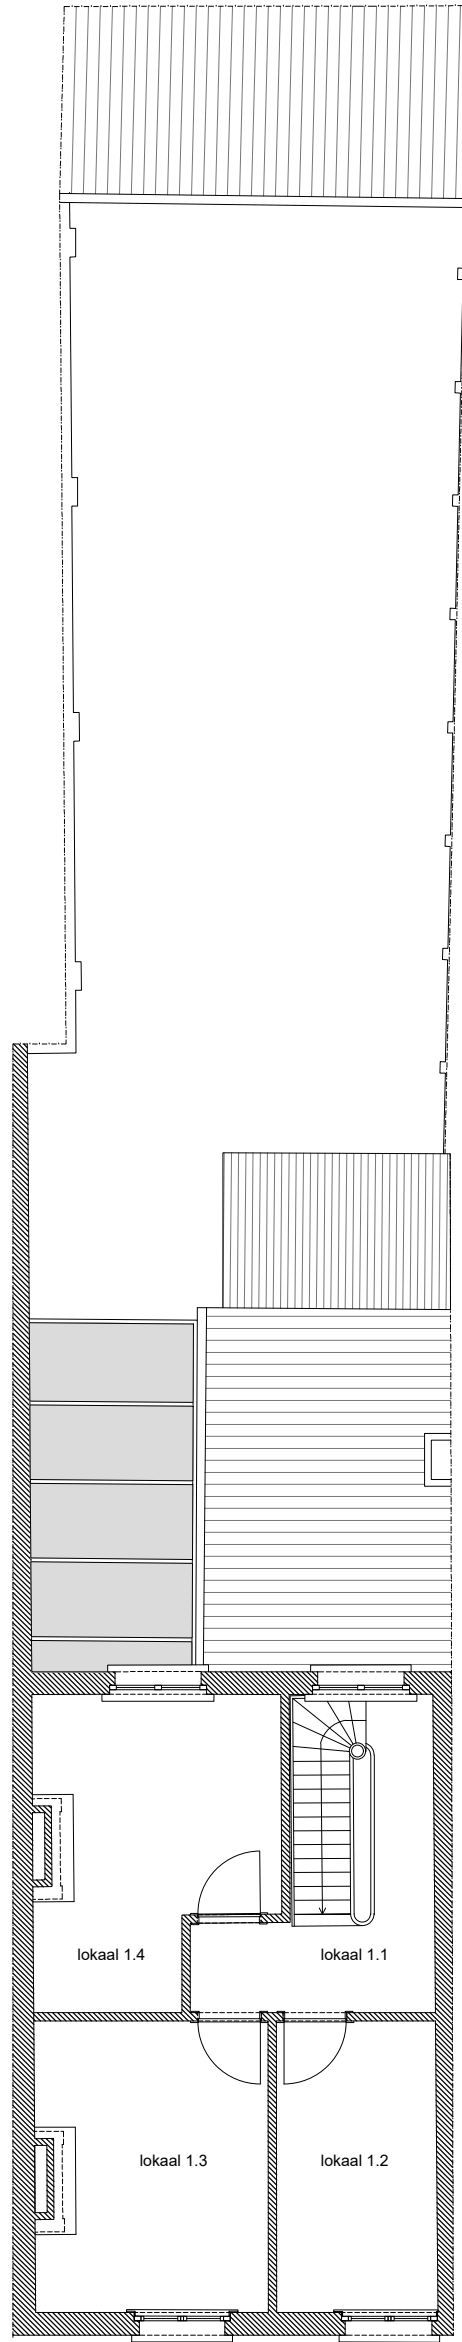

393N - CHE BEGIJNHOF TURNHOUT
NR 11 - VERDIEPING

schaal: 1/100 datum: 28/10/2021

Y:\ARAT bibliotheek Autocad\BASIS files\basisfile